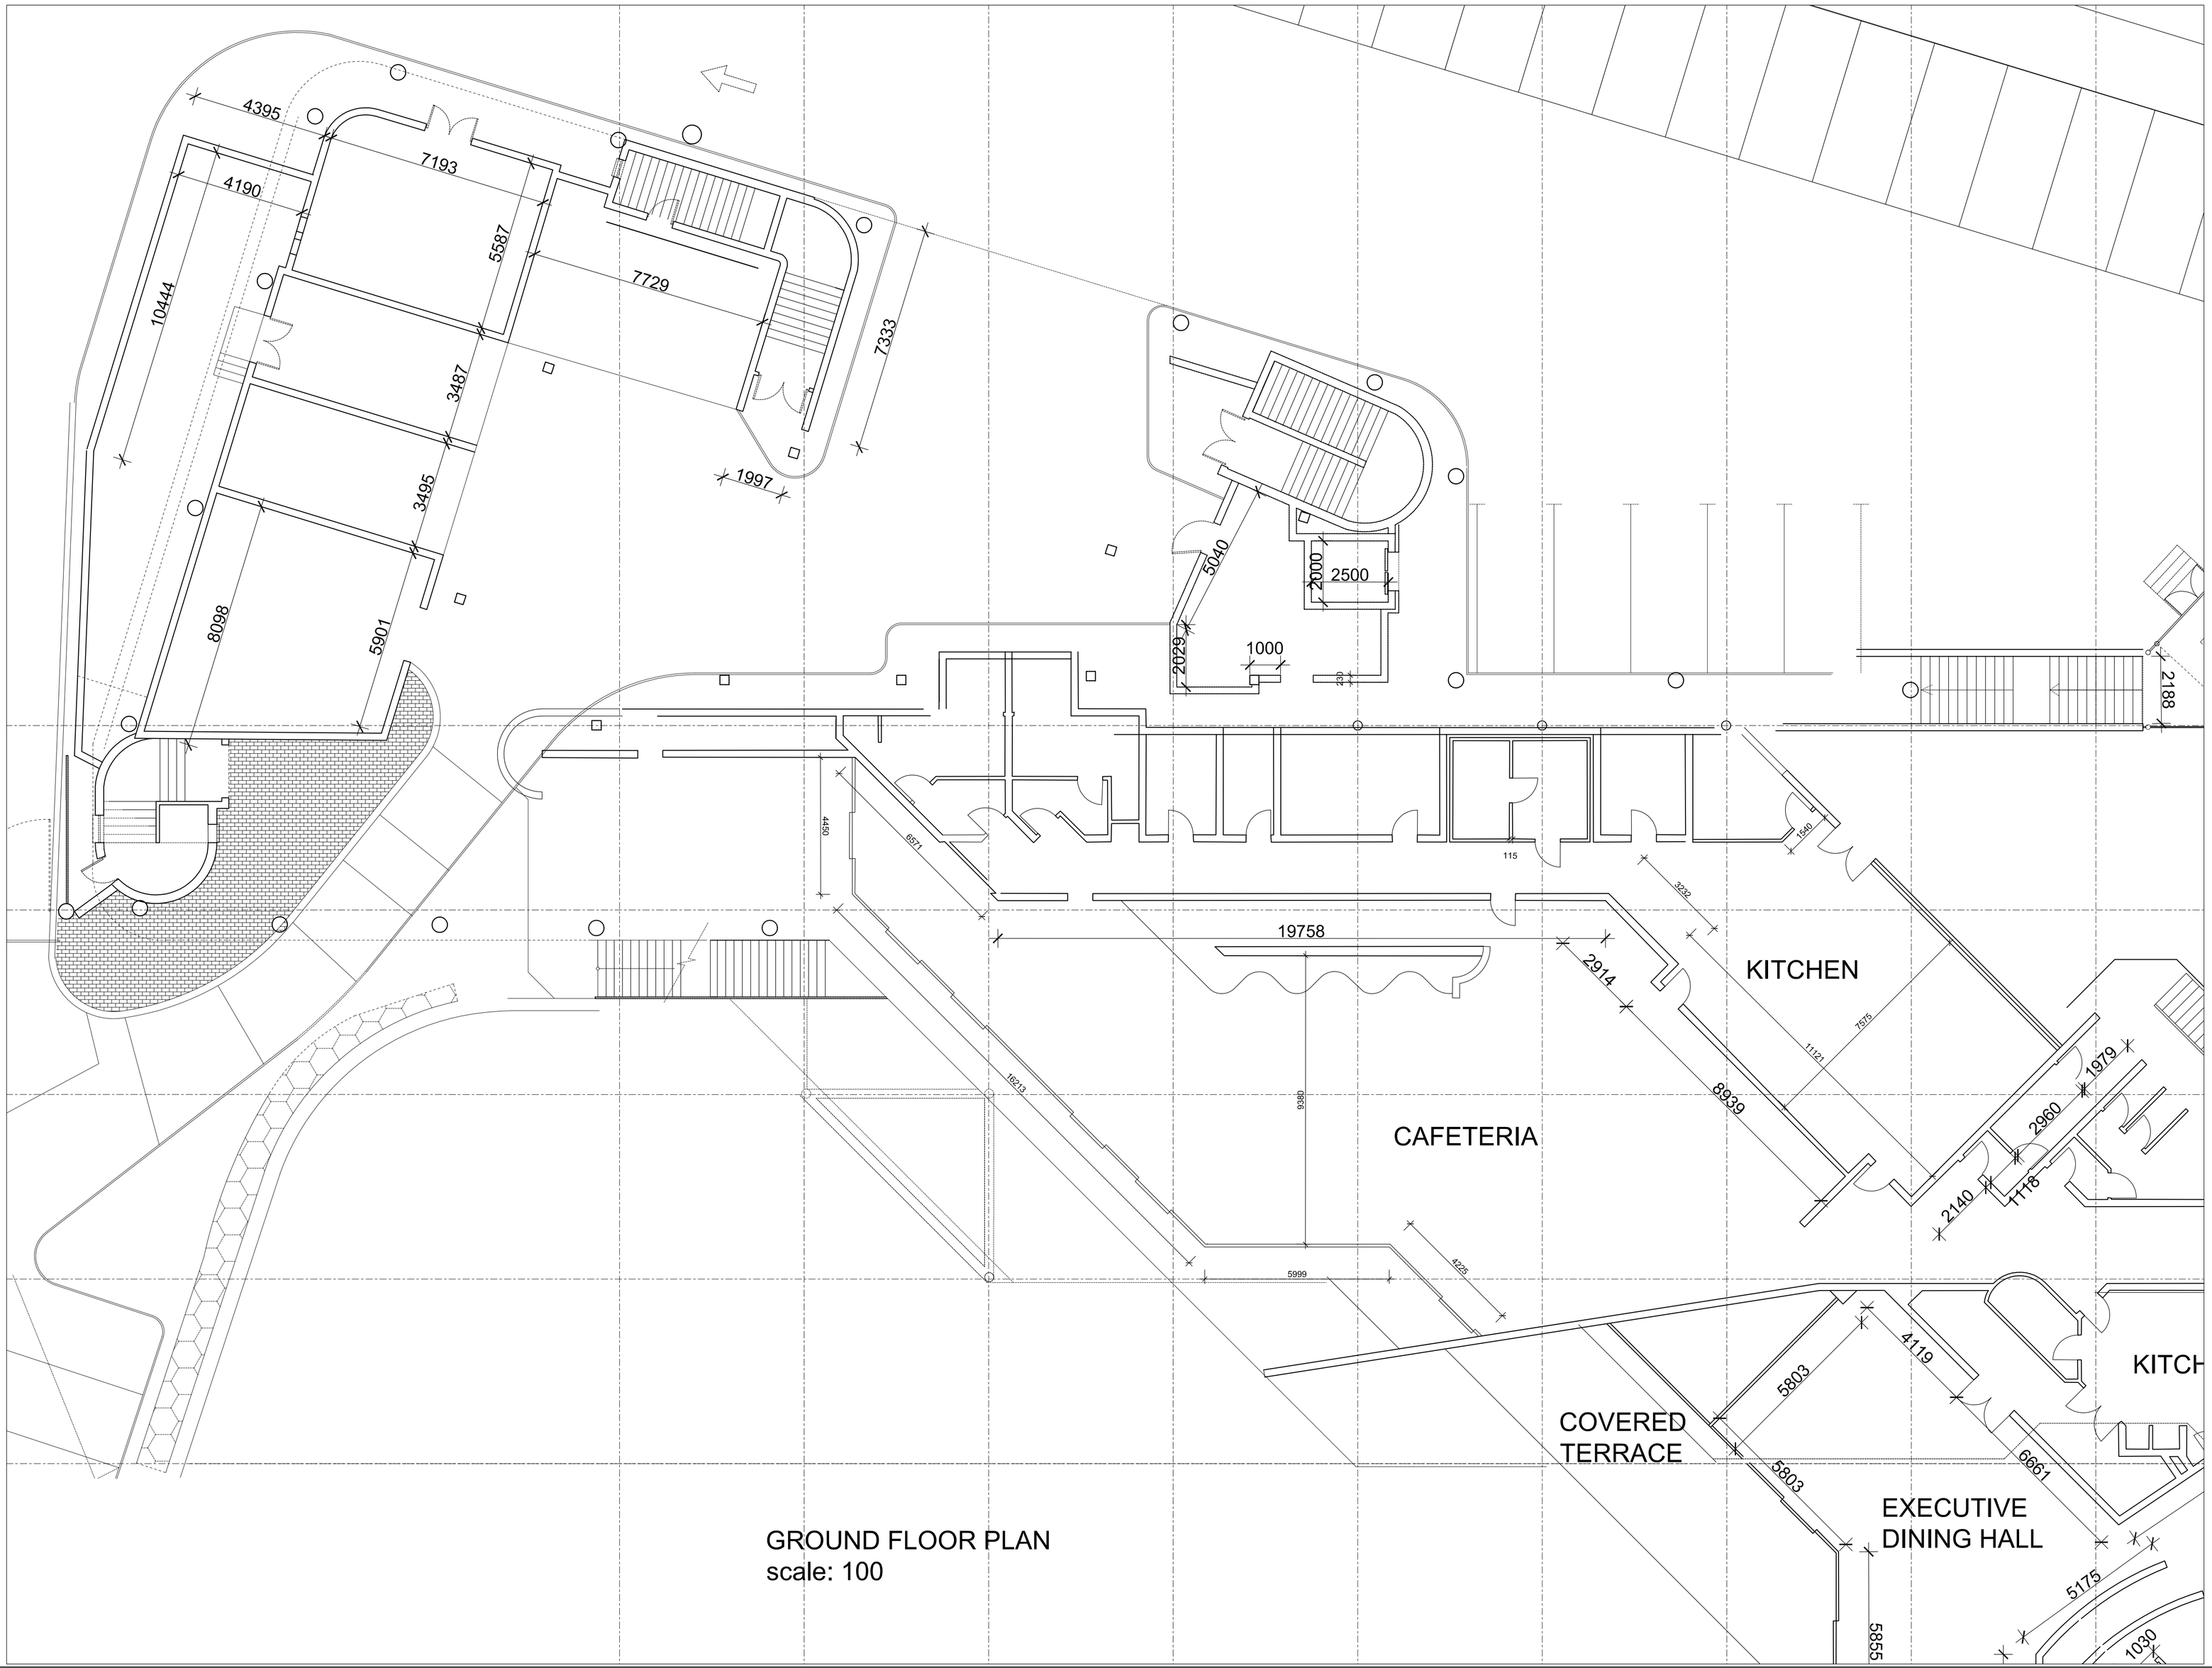

GROUND FLOOR PLAN
scale: 100

GENERAL NOTES:

ALL LEVELS AND DIMENSIONS TO BE CHECKED ON SITE BEFORE ANY WORK IS PUT TO HAND.
ANY ERRORS, DISCREPANCIES OR OMISSIONS TO BE REPORTED TO THE ARCHITECTS IMMEDIATELY.
READ FIGURED DIMENSIONS IN PREFERENCE TO SCALING AND NO DEVIATIONS FROM THE APPOVED PLANS SHALL BE PERMITTED
NO VARIATION OR INSTRUCTION SHALL OVERIDE THE CONTRACTORS OBLIGATION TO COMPLY WITH THE REQUIREMENTS OF THE LOCAL AUTHORITIES OR STATUTORY UNDERTAKING

REV	DATE	COMMENT	NAME
A	10-09-2013	ISSUED FOR INFORMATION	FM

PROJECT
INDUSTRIAL DEVELOPMENT CORPORATION
OPEN PLAN
19 FREDMAN DRIVE
SANDTON

DESCRIPTION:
TRADING FACILITY
GROUND FLOOR PLAN

SCALE: AS SHOWN

MOTSELMI ARCHITECTS
PROJECT MANAGERS + COMMUNITY FACILITATORS
7 BATES BUILDING
TYBALT PLACE
WATERFALL OFFICE PARK
BEKKER STR
VORNA VALLEY
MIDRAND
1686
(011) 805 6284
P.O BOX 12679
VORNA VALLEY
MIDRAND
1686
FAX: (805) 6284
E-MAIL: management@motselmi.com

CLIENT:
IDC
Industrial Development Corporation
Your partner in development finance

DRAWN: A
DATE: AUG-13
COMPUTER NO.
DRAWNING NO. 202-1/396-2013
REV NO. A